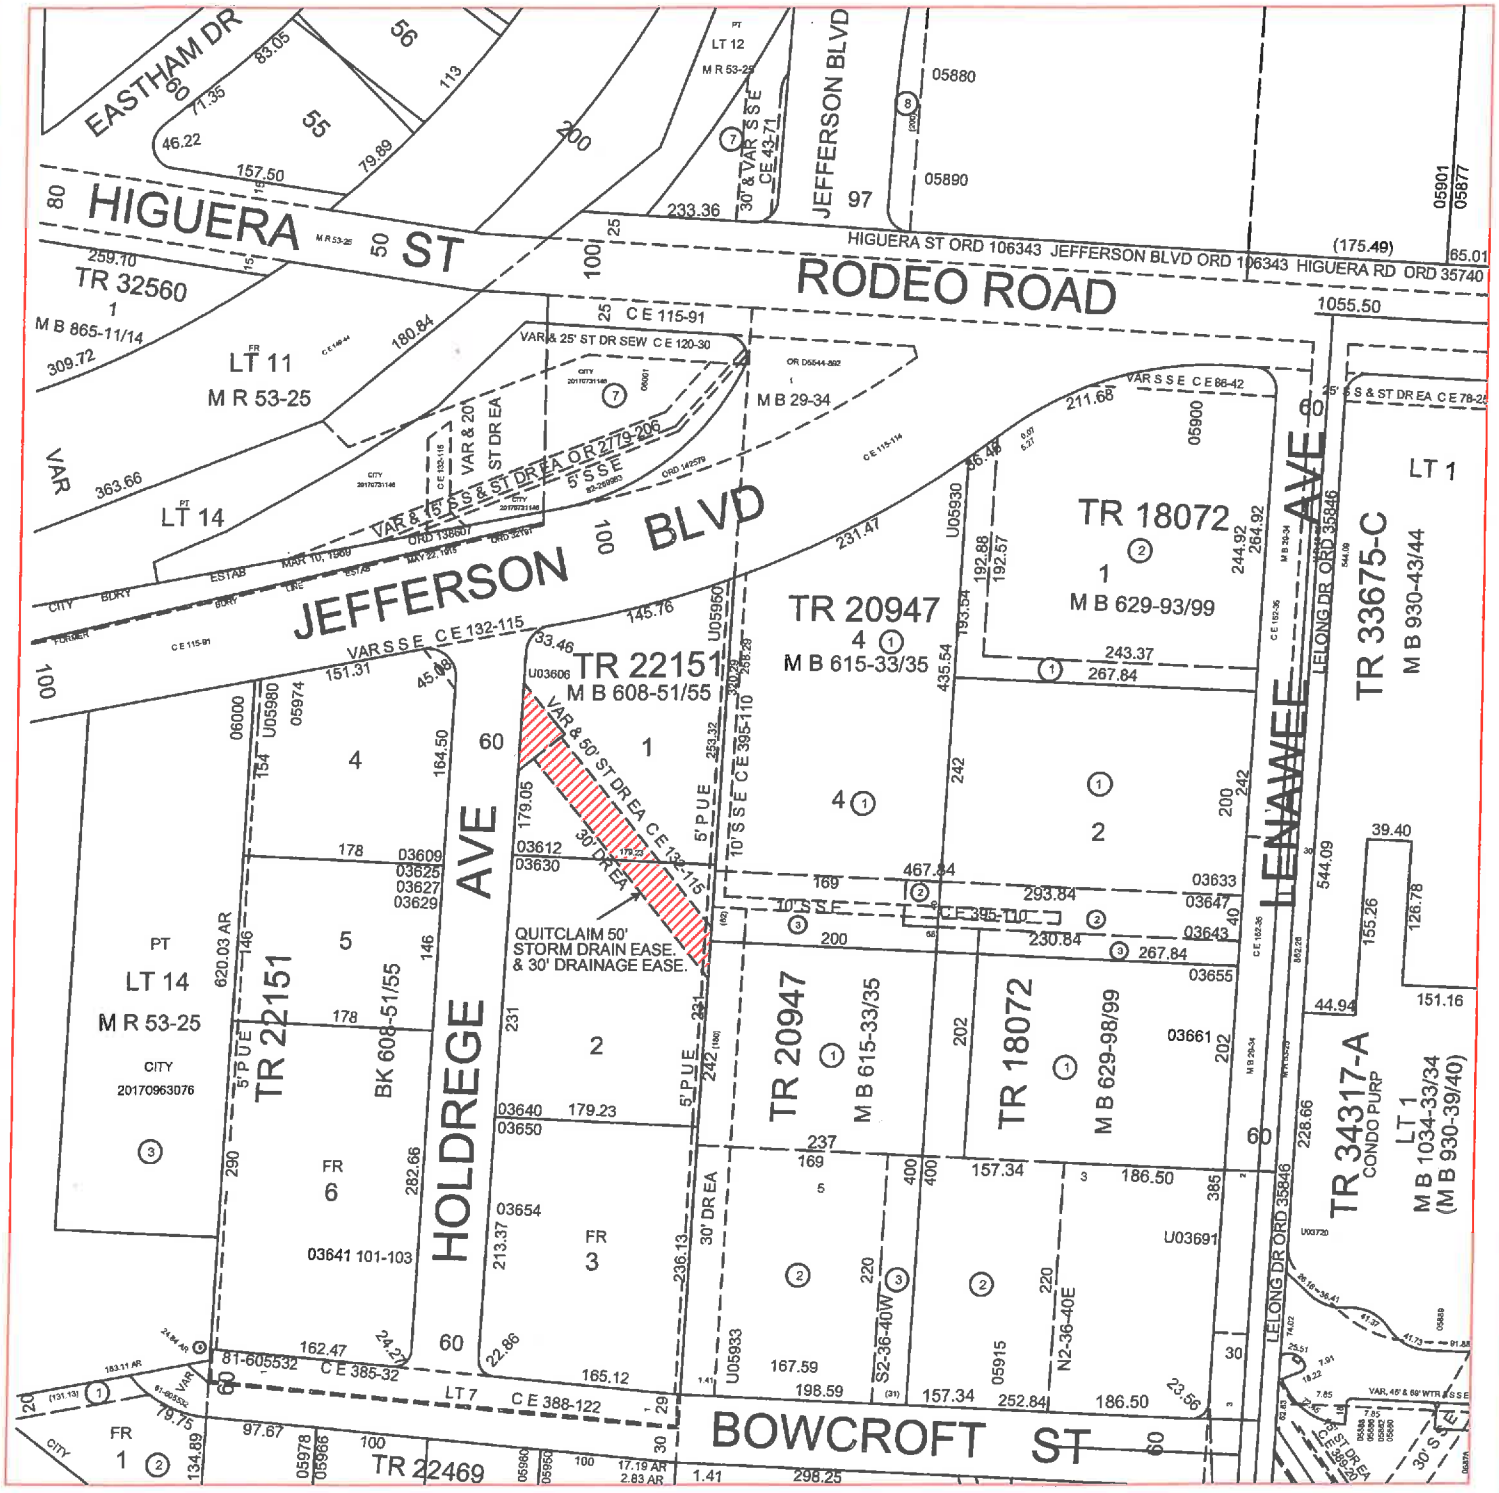


D.M. 117B173

T.G. 672-J1

C.D. 10

DRAINAGE MAP 535

DEPARTMENT OF PUBLIC WORKS
BUREAU OF ENGINEERING
CITY OF LOS ANGELES

EXHIBIT "A"

12/12/2018 REV 0